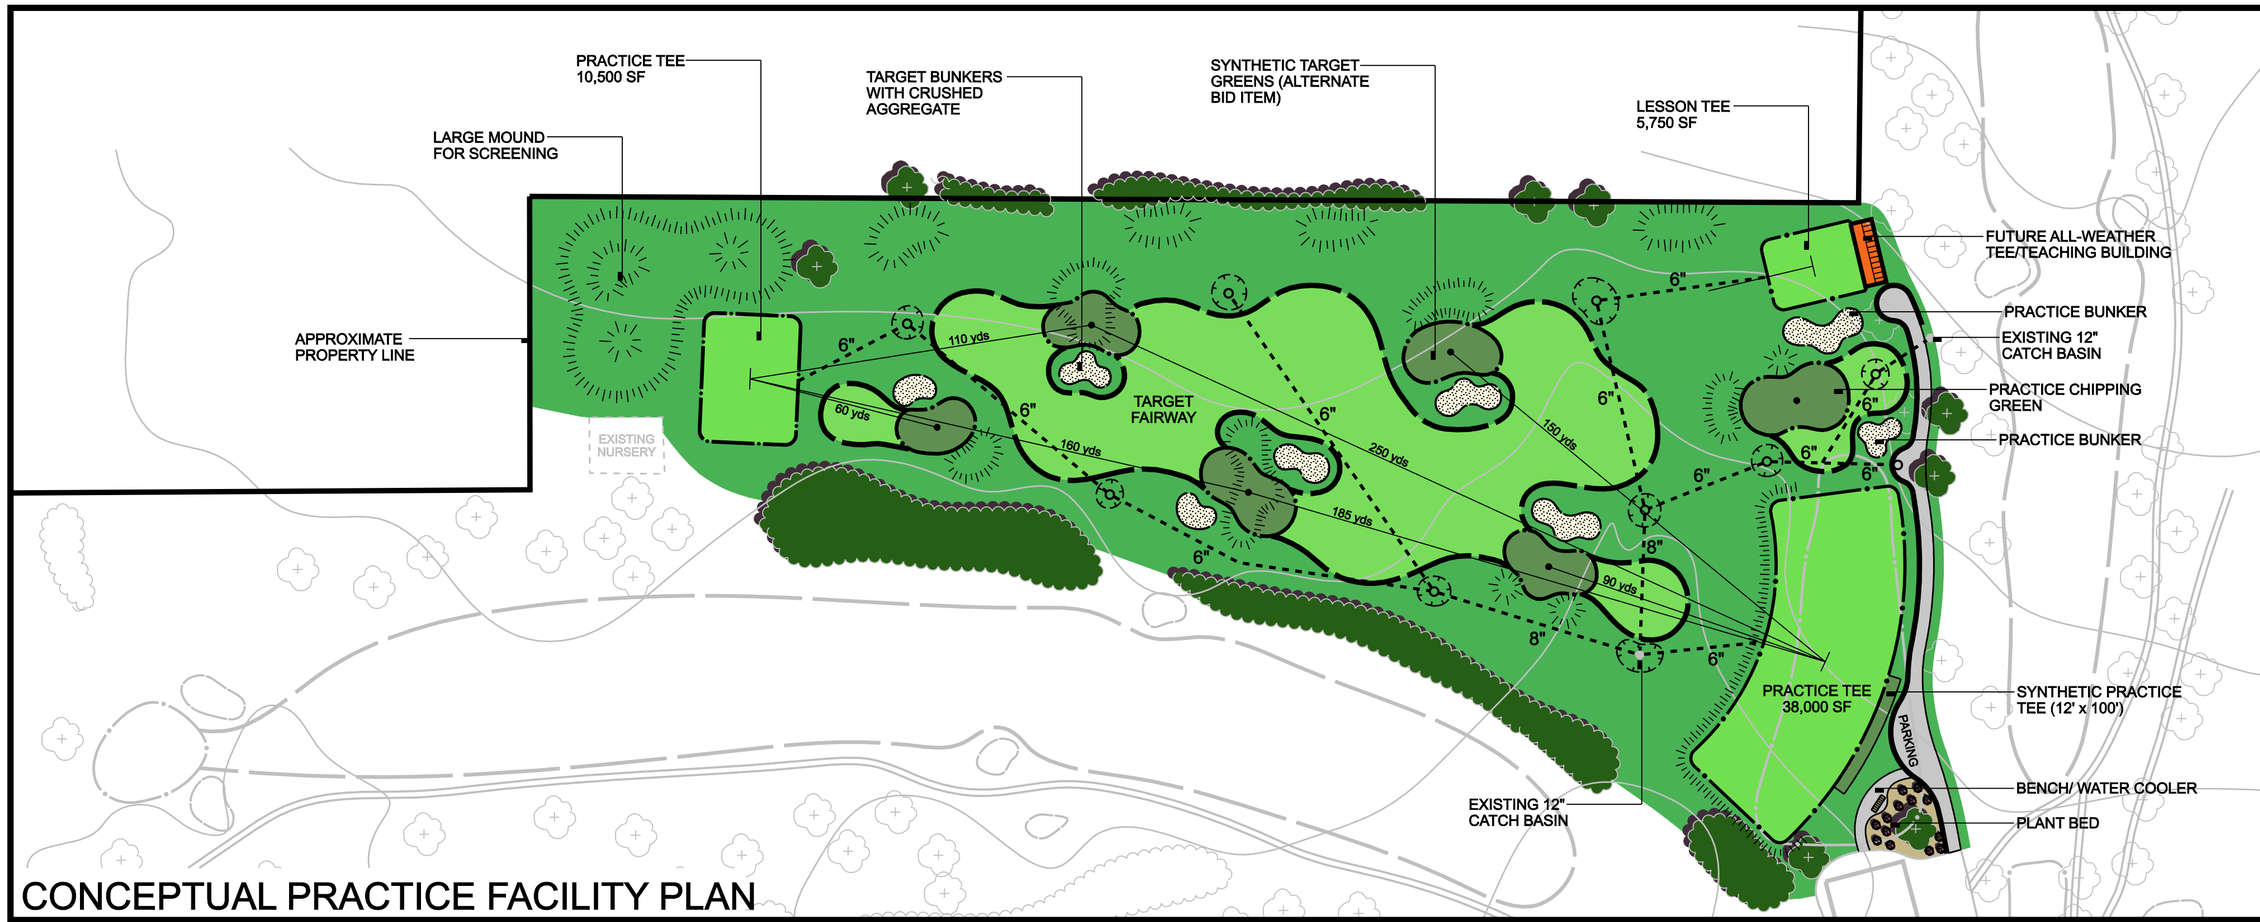

CONCEPTUAL PRACTICE FACILITY PLAN

CONCEPTUAL SHORT COURSE PLAN

CE Golf Design
3250 Brinkerhoff Road
Kansas City, Kansas 66115
Phone: 913.621.5214 Fax: 913.621.0760
www.cegolfdesign.com

MID-AMERICA GOLF and landscape
1621 SE Summit Ave
Lee's Summit, Missouri 64081
Phone: 816.524.0010 Fax: 816.524.0150
www.mid-americagolf.com

TWIN OAKS COUNTRY CLUB

Springfield, Missouri

CONCEPTUAL PRACTICE FACILITY PLAN

North

Scale 1" = 100' When printed at 18" x 24"

0 25 50 100 200 300

August 26, 2011

Sheet: 1 of 1